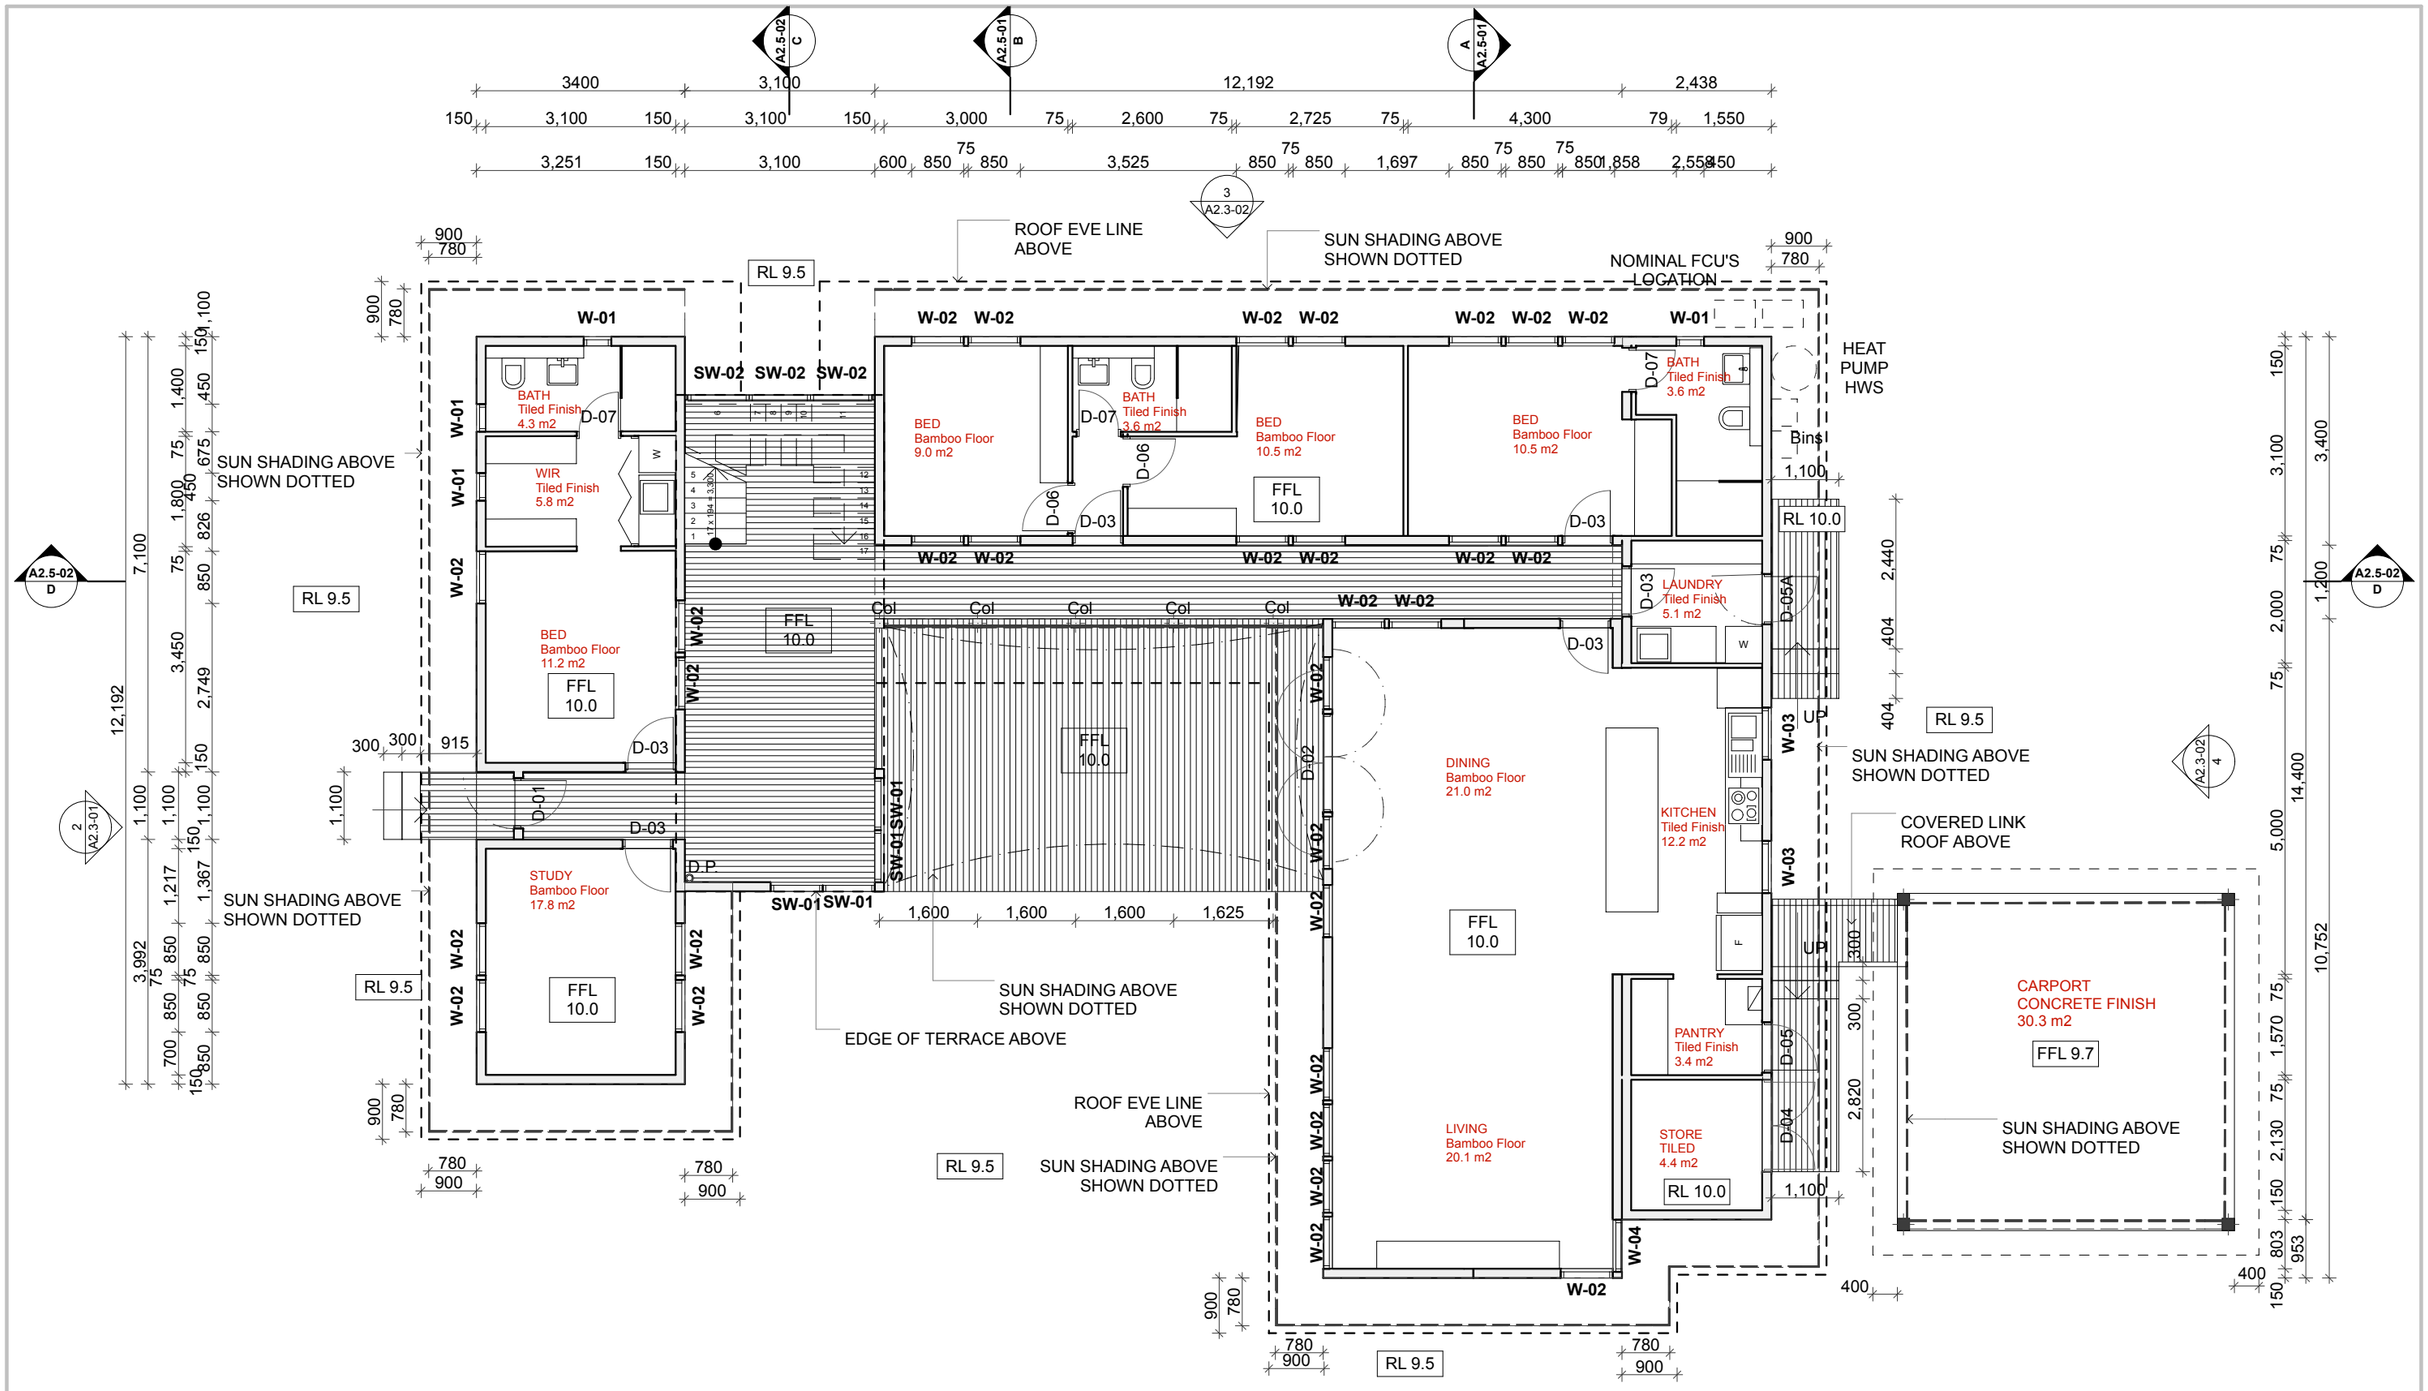

hubble design

address: 2/190 Scarborough Beach Road Mt Hawthorn WA 6016 phone: 08 92423167 email: office@hubble.com.au	PROJECT|CLIENT: Proposed Residence in Waranyjam Estate Lot 163 Magabala Road Broome North F.I.S.H.	PROJECT STATUS: CONTRACT DOCUMENTS	DRAWING TITLE: GROUND FLOOR PLAN	ARCHITECT: PH DESIGNER: SD	PRINT DATE: 26.03.2013 SCALE: 1:100	PROJECT NO: 2013-06 REVISION: H	DRAWING NO: A2.1-01